FilmL.A., Inc.
6255 W Sunset Blvd, 12th Floor
Hollywood, CA 90028
t: (213)977-8600 - f: (213)977-8601
www.filmla.com

Summary Information

Permit No: S00090793-B **Type of Permit:** STILL **Release Date:** 03/13/2015

Production Company RELATED PRODUCTIONS INC

Insured Company Name RELATED PRODUCTIONS INC

Contact Phone No. 1 650-917-6151
Contact Phone No. 2
Fax
Address 10291 ROLLY RD
LOS ALTOS, California 94024

Production Title INFINITI Q50

Type of Production Still Photo

Producer Jessica Ruiz

Director n/a n/a

1st AD n/a n/a

Production Manager n/a n/a

FilmL.A. Coordinator Hans Groszkruger

Location Manager Jeff Nelson
Primary Phone Mobile - 323-461-5755
Secondary Phone

Location Assistant n/a n/a
Primary Phone Mobile - 323-461-5755
Secondary Phone

Fees

LA COUNTY ROAD USE FEE $328.00

FILMLA STILL RIDER FEE $20.00

Total Permit Fee $348.00

Number of Locations 1

NOT A PERMIT

FilmL.A., Inc.
6255 W Sunset Blvd, 12th Floor
Hollywood, CA 90028
t: (213)977-8600 - f: (213)977-8601
www.filmla.com

Summary Information — Location

Location 1 of 1

Permit Number	S00090793-B	**Location Manager**	Jeff Nelson
Production Company	RELATED PRODUCTIONS INC	Primary Phone	Mobile - 323-461-5755
Insured Company	RELATED PRODUCTIONS INC	Secondary Phone	
Production Title	INFINITI Q50		

Location Address 120th street east between Avenue E and Avenue F, Palmdale, CA, 93535

Location Type Road

Film Dates 3/16/2015 - 3/16/2015 12:00 - 21:00 1 day

Open or Closed to the Public Open

Generic Conditions *LA CITY AND/OR LA COUNTY FIRE CHECKLIST ATTACHED TO FINAL PERMIT. THE PERMITEE IS RESPONSIBLE FOR COMPLETING CHECKLIST PRIOR TO FILMING ACTIVITY AT THIS LOCATION. NON COMPLIANCE MAY RESULT IN ASSIGNMENT OF A FIRE OFFICER.
Must Maintain 5' Clearance on Sidewalks/Walkways
Must maintain local/emergency access
No cast or crew parking on area streets
No steps from trailers, trucks or motorhomes may be facing road
Number of uniformed officers listed on the permit is a minimum requirement. Permittee remains responsible for deploying a sufficient number of uniformed officers to provide traffic and crowd control to ensure the safety of the film crew and the public.
Traffic control must be done in accordance w/MUTCD
Traffic Officers Required
Uniformed officers shall have a copy of the film permit in their possession and are required to confirm that all traffic control signage devices are in place.

Please see attached document 120th E (Closure) btwn Ave E and Ave F - Related Prod.pdf

Equipment on Location

Type	Quantity
Cast/Crew vehicles	5
Cube Trucks	1
Motor Homes	1
Picture vehicles	1
Trailers	1
Vans	1

Personnel on Location

Type	Quantity
Crew	14
LA County Field Inspection	1
Sheriff/CHP	2

Filming Activities Drive ups & away; Equipment on sidewalk, in curb lane & across street; Exterior establishing shots; Intermittent pedestrian control; Intermittent traffic control - 2 minutes standard; still shots of picture car ;

Jurisdiction **Political:** Los Angeles County - Supervisor District 5 **Police:** Los Angeles County Sheriff **Fire:** Los Angeles County Fire Department

Approvals LOS ANGELES COUNTY ROAD DEPARTMENT - PALMDALE Darren Eckert

Coordinator Note COUNTY FIRE FIELD INSPECTION IS REQUIRED

Coordinator Note RIDER "B" ADDS DATE TO LOCATION

Parking

Base Camp
Location Type : Filming Location

Crew Parking
Location Type : Filming Location

Lane / Full Closure CLOSURE OF 120TH ST E, E AVE E-E AVE H

Approximate Footage 0 - 300

NOT A PERMIT

FilmL.A., Inc.
6255 W Sunset Blvd, 12th Floor
Hollywood, CA 90028
t: (213)977-8600 - f: (213)977-8601
www.filmla.com

Summary Information — Location

Location 1 of 1

Permit Number	S00090793-B	**Location Manager**	Jeff Nelson
Production Company	RELATED PRODUCTIONS INC	Primary Phone	Mobile - 323-461-5755
Insured Company	RELATED PRODUCTIONS INC	Secondary Phone	
Production Title	INFINITI Q50		

Date(s) 3/16/2015 to 3/16/2015 **Time(s)** 12:00 to 22:00

NOT A PERMIT

Permit #S00090793-B

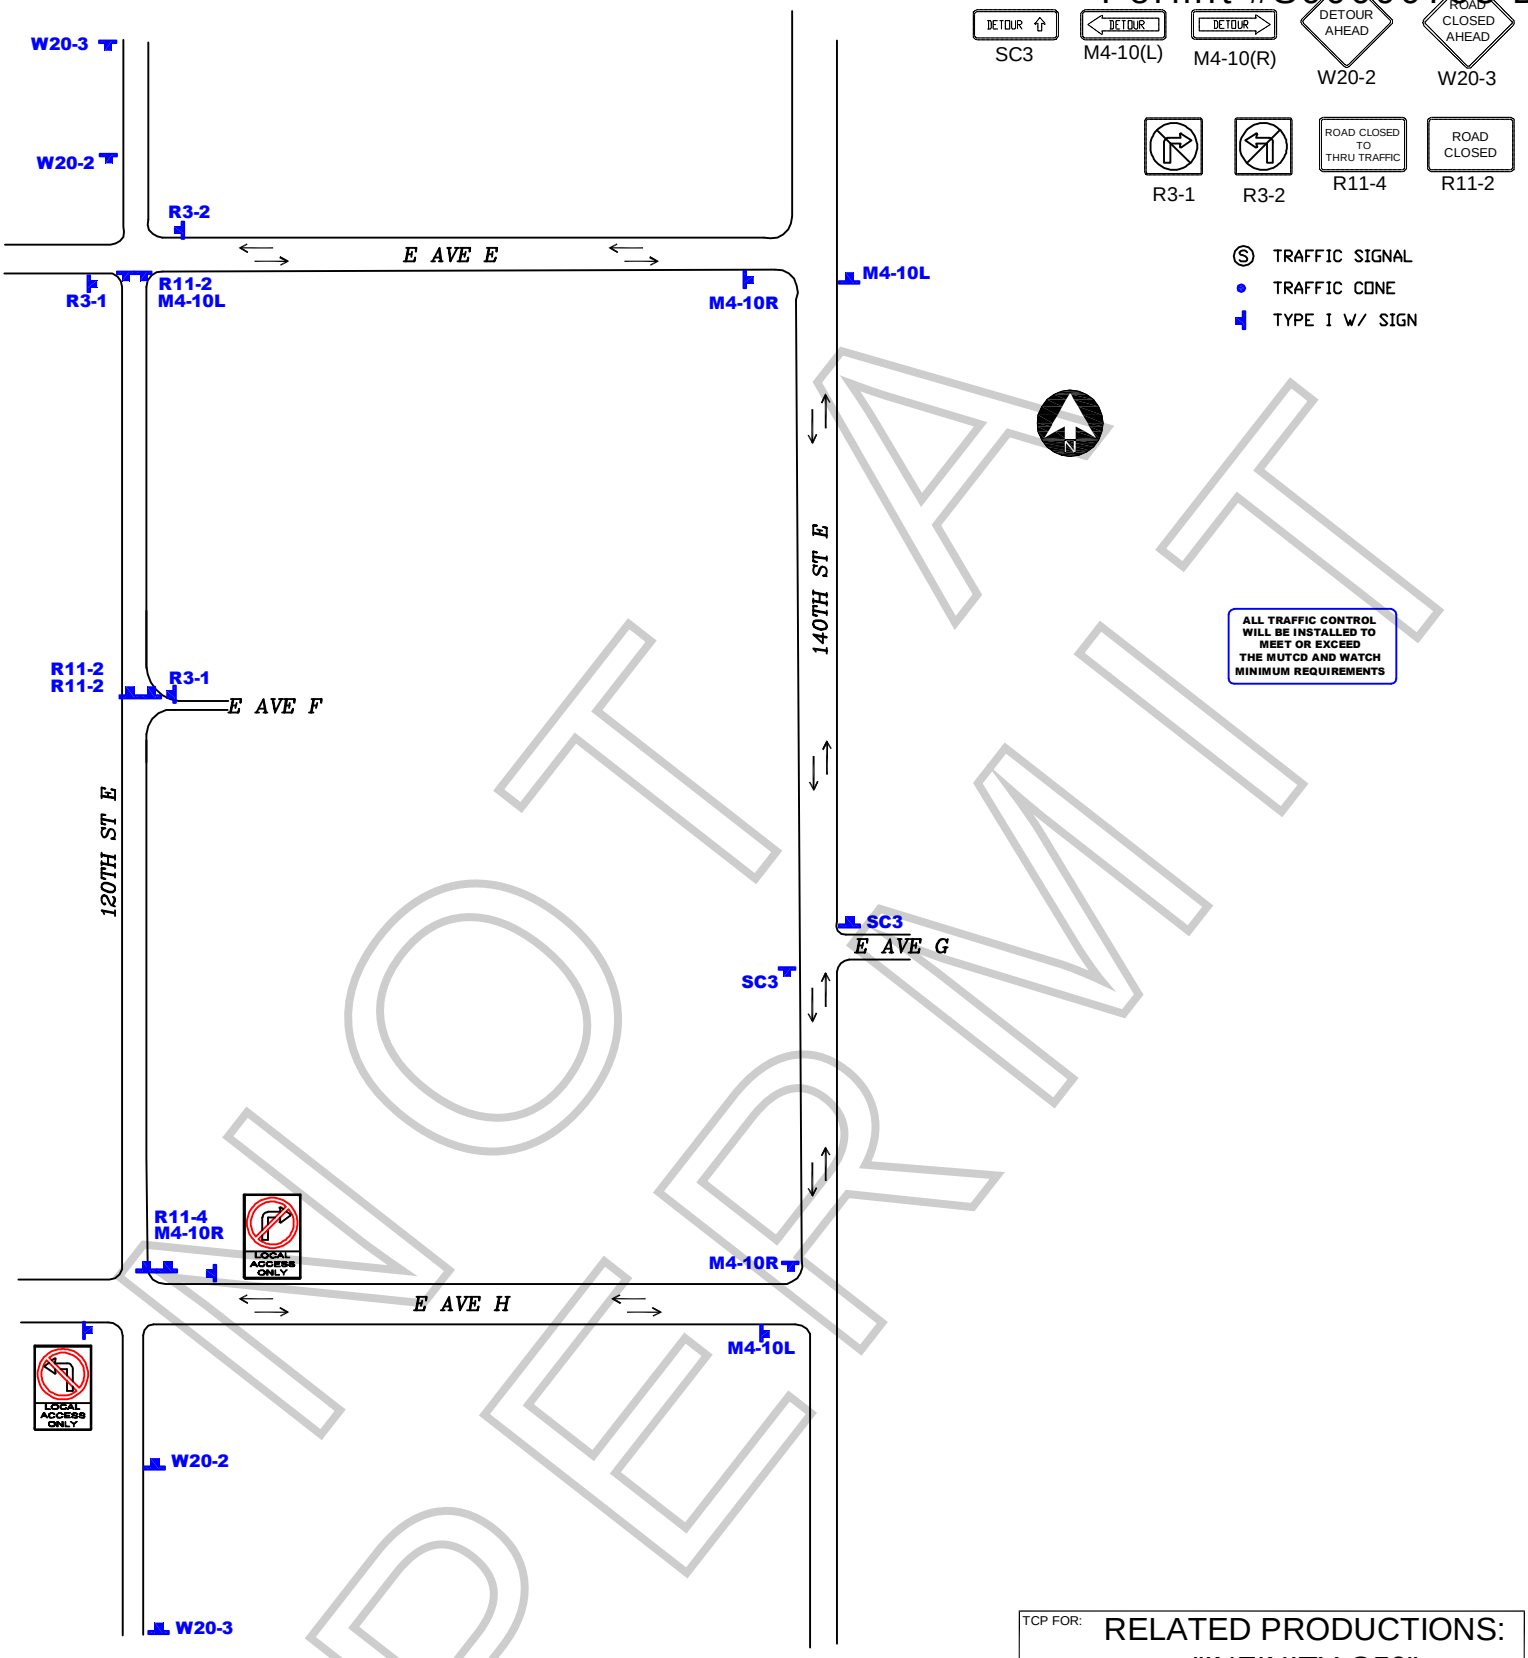

NOT A PERMIT

WORK ZONE TRAFFIC CONTROL PLAN
GENERAL NOTES

1. DATE/TIME: 3-16-15 FROM 12:00 HOURS TO 20:00 HOURS.

2. ALL SIGNING, STRIPING, AND TRAFFIC CONTROL DEVICES SHALL CONFORM TO THE (CURRENT) STATE OF CALIFORNIA DEPARTMENT OF TRANSPORTATION (CALTRANS) STANDARD PLANS AND STANDARD SPECIFICATIONS , CALIFORNIA MUTCD , AND ANY ADDENDUMS THERETO, AND AS SHOWN ON THESE PLANS, SYMBOLS AND ABBREVIATIONS USED ARE SHOWN ON CALTRANS STANDARD PLANS.
3. THERE WILL BE NO INTERFERENCE WITH TRAFFIC SIGNALS OR CROSSWALKS.
4. CONES WILL BE 28" MINIMUM HEIGHT AND HAVE REFLECTORIZED SLEEVES FOR NIGHT WORK.
5. POLICE WILL DIRECT TRAFFIC IF NECESSARY.

TCP FOR:	RELATED PRODUCTIONS: "INFINITY Q50"
LOCATION:	120TH ST E. CLOSURE FROM AVE E TO AVE F LANCASTER, CA
CONTACT:	JEFF NELSON PH# 323.461.5755 JOHN WHEELER PH# 347-9929
	JCL TRAFFIC SERVICES (213) 622-9775 C31-CA Lic # 805357
DATE / REVISIONS	3/6 TIME CHANGE
DRAFTER:	E. RAMIREZ
SCALE:	N.T.S.
FILM LA:	